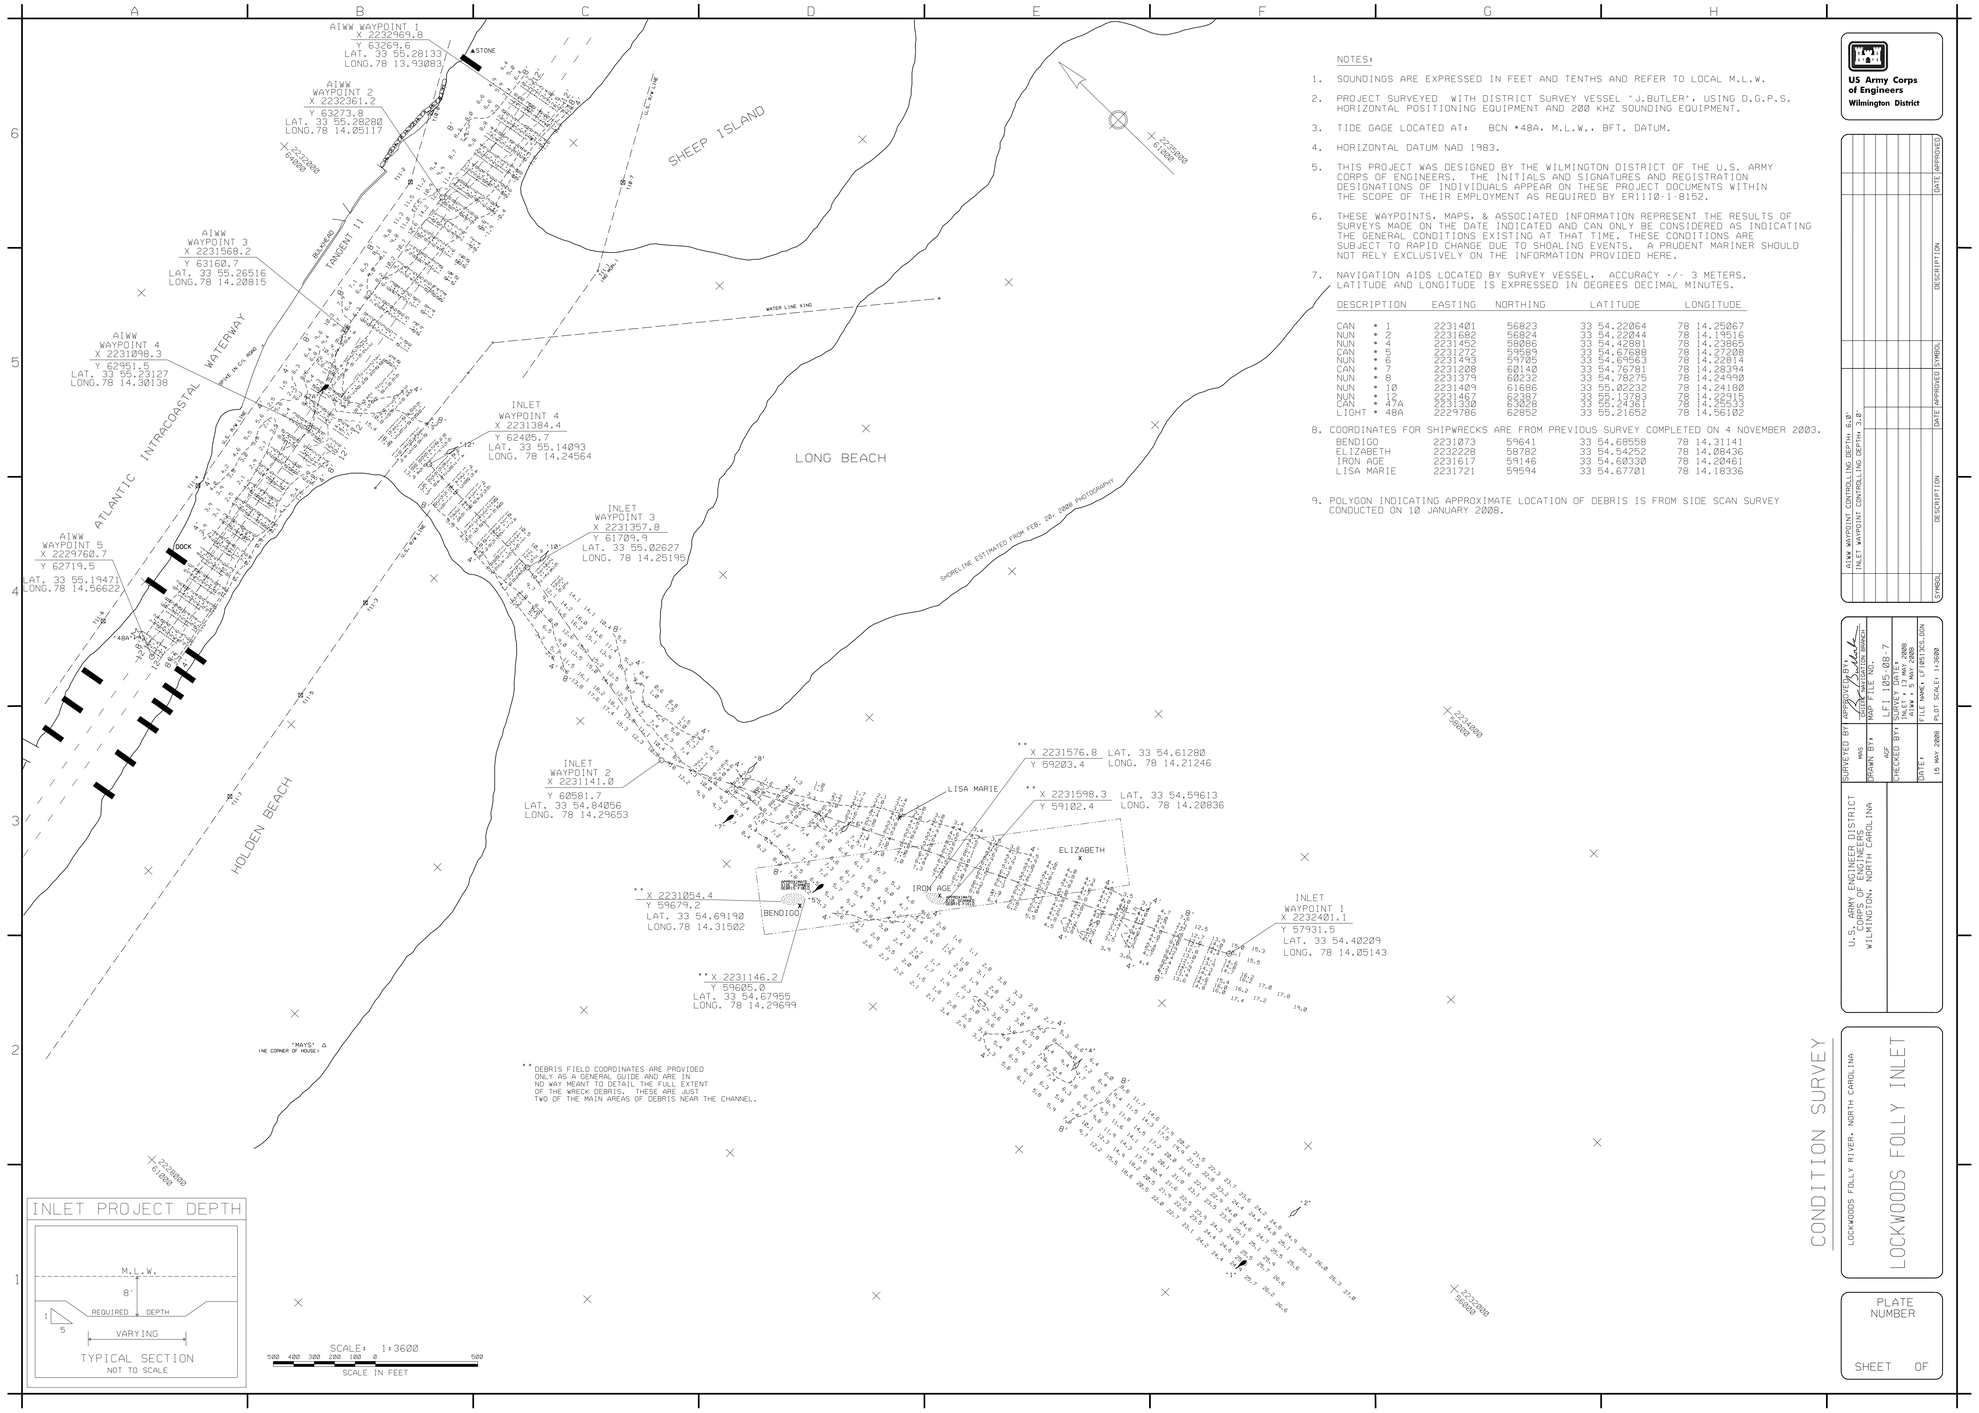



NOTES:

1. SOUNDINGS ARE EXPRESSED IN FEET AND TENTHS AND REFER TO LOCAL M.L.W.
2. PROJECT SURVEYED WITH DISTRICT SURVEY VESSEL 'J.BUTLER', USING D.G.P.S. HORIZONTAL POSITIONING EQUIPMENT AND 200 KHZ SOUNDING EQUIPMENT.
3. TIDE GAGE LOCATED AT: BCN "48A, M.L.W., BFT. DATUM.
4. HORIZONTAL DATUM NAD 1983.
5. THIS PROJECT WAS DESIGNED BY THE WILMINGTON DISTRICT OF THE U.S. ARMY CORPS OF ENGINEERS. THE INITIALS AND SIGNATURES AND REGISTRATION DESIGNATIONS OF INDIVIDUALS APPEAR ON THESE PROJECT DOCUMENTS WITHIN THE SCOPE OF THEIR EMPLOYMENT AS REQUIRED BY ER1110-1-8152.
6. THESE WAYPOINTS, MAPS, & ASSOCIATED INFORMATION REPRESENT THE RESULTS OF SURVEYS MADE ON THE DATE INDICATED AND CAN ONLY BE CONSIDERED AS INDICATING THE GENERAL CONDITIONS EXISTING AT THAT TIME. THESE CONDITIONS ARE SUBJECT TO RAPID CHANGE DUE TO SHOALING EVENTS. A PRUDENT MARINER SHOULD NOT RELY EXCLUSIVELY ON THE INFORMATION PROVIDED HERE.
7. NAVIGATION AIDS LOCATED BY SURVEY VESSEL. ACCURACY +/- 3 METERS. LATITUDE AND LONGITUDE IS EXPRESSED IN DEGREES DECIMAL MINUTES.

| DESCRIPTION | EASTING | NORTHING | LATITUDE | LONGITUDE |
|---|---|---|---|---|
| CAN "1 | 2231401 | 56823 | 33 54.22064 | 78 14.25067 |
| NUN "2 | 2231682 | 56824 | 33 54.22044 | 78 14.19516 |
| NUN "4 | 2231452 | 58096 | 33 54.42881 | 78 14.23865 |
| CAN "5 | 2231272 | 59589 | 33 54.67688 | 78 14.27208 |
| NUN "6 | 2231493 | 59705 | 33 54.69563 | 78 14.22814 |
| CAN "7 | 2231208 | 60140 | 33 54.76781 | 78 14.28394 |
| NUN "8 | 2231379 | 60232 | 33 54.78275 | 78 14.24990 |
| NUN "10 | 2231409 | 61686 | 33 55.02232 | 78 14.24180 |
| NUN "12 | 2231467 | 62382 | 33 55.13783 | 78 14.26215 |
| CAN "47A | 2231330 | 63028 | 33 55.24361 | 78 14.25533 |
| LIGHT "48A | 2229786 | 62852 | 33 55.21652 | 78 14.56102 |

8. COORDINATES FOR SHIPWRECKS ARE FROM PREVIOUS SURVEY COMPLETED ON 4 NOVEMBER 2003.

| | | | | |
|---|---|---|---|---|
| BENDIGO | 2231073 | 59641 | 33 54.68558 | 78 14.31141 |
| ELIZABETH | 2232228 | 58782 | 33 54.54252 | 78 14.08436 |
| IRON AGE | 2231617 | 59146 | 33 54.60330 | 78 14.20461 |
| LISA MARIE | 2231721 | 59594 | 33 54.67701 | 78 14.18336 |

9. POLYGON INDICATING APPROXIMATE LOCATION OF DEBRIS IS FROM SIDE SCAN SURVEY CONDUCTED ON 10 JANUARY 2008.

US Army Corps of Engineers
Wilmington District

AIWW WAYPOINT CONTROLLING DEPTH: 8.0'
INLET WAYPOINT CONTROLLING DEPTH: 8.0'

| SYMBOL | DESCRIPTION | DATE APPROVED | SYMBOL | DESCRIPTION | DATE APPROVED |
|---|---|---|---|---|---|

SURVEYED BY: WG
DRAWN BY: AGF
CHECKED BY: MARK E. RUDE, BRANCH CHIEF
APPROVED BY: [signature]
LF1 105-08-7
SURVEY DATE: 14 MAY 2008 - 15 MAY 2008
FILE NAME: LF1051313CS.DGN
PLOT SCALE: 1:3600
DATE: 15 MAY 2008

U.S. ARMY ENGINEER DISTRICT
SOUTHERN DELIVERY BRANCH
WILMINGTON, NORTH CAROLINA

CONDITION SURVEY

LOCKWOODS FOLLY RIVER, NORTH CAROLINA

# LOCKWOODS FOLLY INLET

PLATE NUMBER

SHEET OF

.../lf10513cs_UPDATEDv7.dgn 5/15/2008 2:15:40 PM