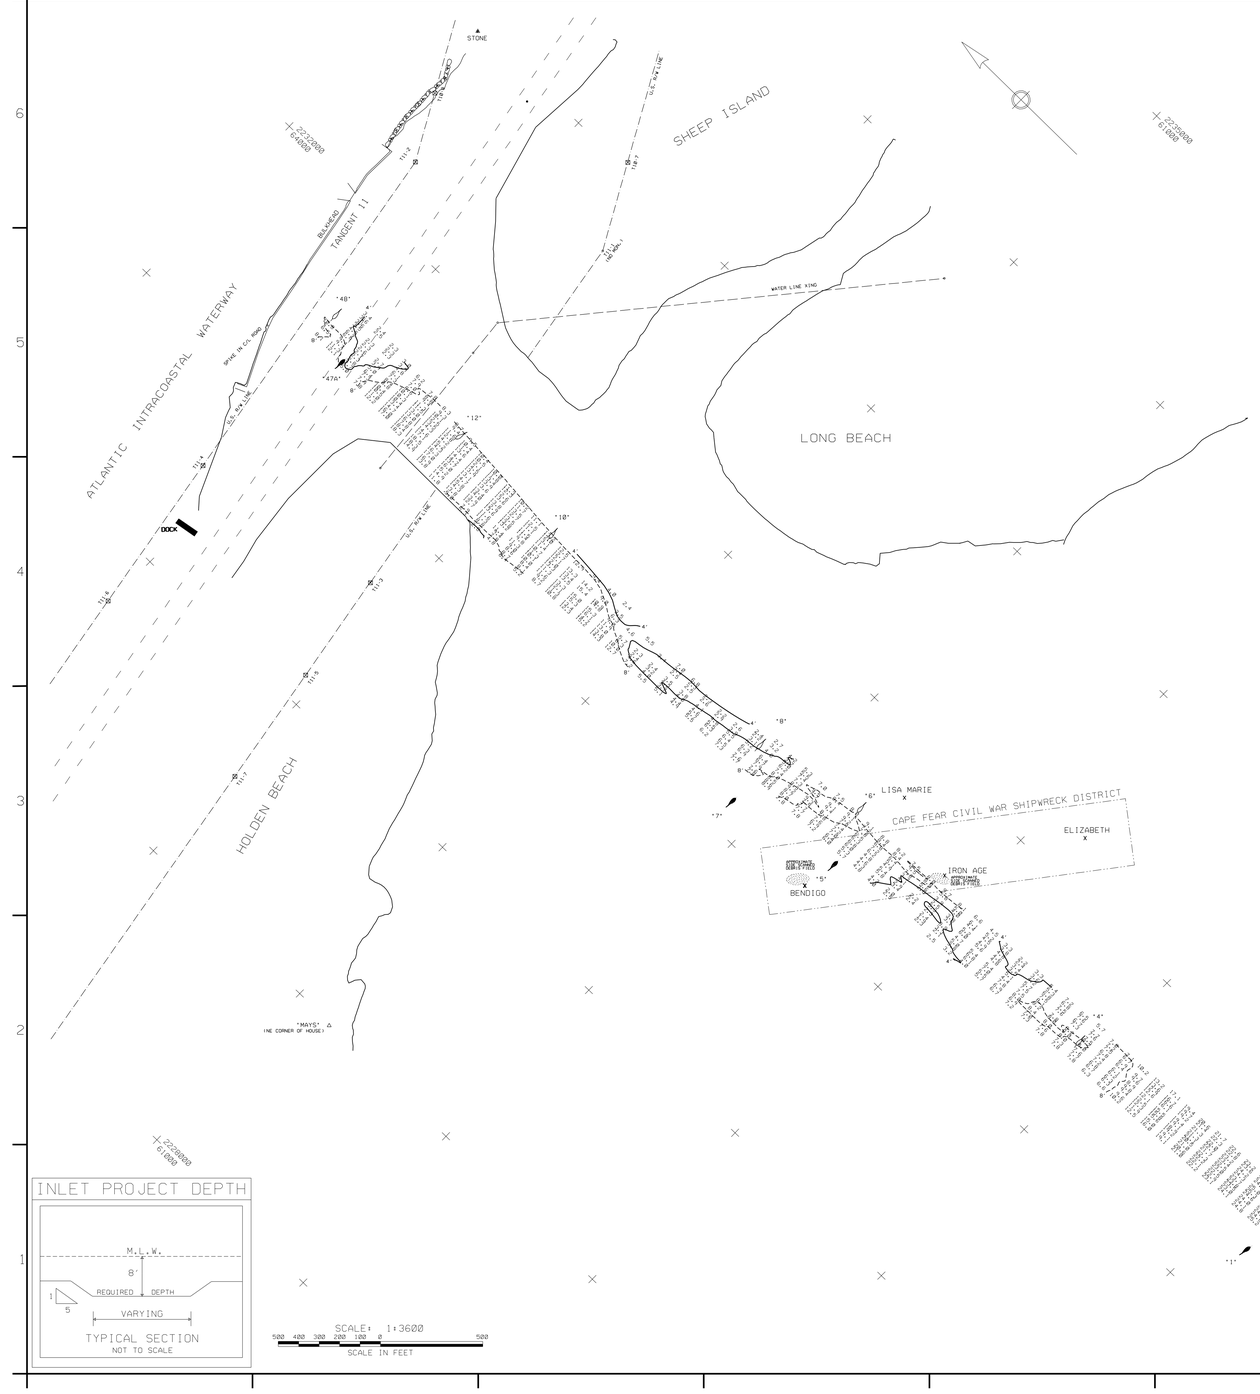


NOTES:

1. SOUNDINGS ARE EXPRESSED IN FEET AND TENTHS AND REFER TO LOCAL M.L.W.
2. PROJECT SURVEYED WITH DISTRICT SURVEY VESSEL 'J.BUTLER', USING D.G.P.S. HORIZONTAL POSITIONING EQUIPMENT AND 200 KHZ SOUNDING EQUIPMENT.
3. TIDE GAGE LOCATED AT: BCN *48A, M.L.W., BFT. DATUM.
4. HORIZONTAL DATUM NAD 1983.
5. THIS PROJECT WAS DESIGNED BY THE WILMINGTON DISTRICT OF THE U.S. ARMY CORPS OF ENGINEERS. THE INITIALS AND SIGNATURES AND REGISTRATION DESIGNATIONS OF INDIVIDUALS APPEAR ON THESE PROJECT DOCUMENTS WITHIN THE SCOPE OF THEIR EMPLOYMENT AS REQUIRED BY ER1110-1-8152.
6. THESE WAYPOINTS, MAPS, & ASSOCIATED INFORMATION REPRESENT THE RESULTS OF SURVEYS MADE ON THE DATE INDICATED AND CAN ONLY BE CONSIDERED AS INDICATING THE GENERAL CONDITIONS EXISTING AT THAT TIME. THESE CONDITIONS ARE SUBJECT TO RAPID CHANGE DUE TO SHOALING EVENTS. A PRUDENT MARINER SHOULD NOT RELY EXCLUSIVELY ON THE INFORMATION PROVIDED HERE.
7. NAVIGATION AIDS LOCATED BY SURVEY VESSEL. ACCURACY +/- 3 METERS. LATITUDE AND LONGITUDE IS EXPRESSED IN DEGREES DECIMAL MINUTES.

DESCRIPTION	EASTING	NORTHING	LATITUDE	LONGITUDE
NUN *48	2231461	63191	33 55.27030	78 14.22930
CAN *47A	2231388	63008	33 55.24022	78 14.24402
CAN * 1	2231388	56809	33 54.61836	78 14.26349
NUN * 2	2231691	56846	33 54.62406	78 14.19339
NUN * 4	2231457	58104	33 54.43173	78 14.23782
CAN * 5	2231316	59569	33 54.67341	78 14.26347
NUN * 6	2231525	59671	33 54.68996	78 14.22199
CAN * 7	2231188	60141	33 54.75771	78 14.28109
NUN * 8	2231404	60235	33 54.78348	78 14.24266
NUN * 10	2231430	61680	33 55.01531	78 14.24129
NUN * 12	2231459	62355	33 55.14335	78 14.22195

8. COORDINATES FOR SHIPWRECKS ARE FROM PREVIOUS SURVEY COMPLETED ON 4 NOVEMBER 2003.

BENDIGO	2231073	59641	33 54.68558	78 14.31141
ELIZABETH	2232228	58782	33 54.54252	78 14.08436
IRON AGE	2231617	59146	33 54.60330	78 14.20461
LISA MARIE	2231721	59594	33 54.67701	78 14.18336

9. POLYGON INDICATING APPROXIMATE LOCATION OF IRON AGE IS FROM SIDE SCAN SURVEY CONDUCTED ON 10 JANUARY 2008.

SCALE: 1:3600

500 400 300 200 100 0 500

SCALE IN FEET

US Army Corps of Engineers
Wilmington District

SYMBOL	DESCRIPTION	DATE APPROVED	SYMBOL	DESCRIPTION	DATE APPROVED

SURVEYED BY: MWS
DRAWN BY: EHH
CHECKED BY:
DATE: 11 MAR. 2008

APPROVED BY:
CHIEF, SURVEY, MAP & FILE MGT. BRANCH

LFI 105-08-3
SURVEY DATE: 11 MARCH 2008
FILE NAME: LFI_0311.DGN
PLOT SCALE: 1:3600

U.S. ARMY ENGINEER DISTRICT
CORPS OF ENGINEERS
WILMINGTON, NORTH CAROLINA

CONDITION SURVEY

LOCKWOODS FOLLY INLET

LOCKWOODS FOLLY RIVER, NORTH CAROLINA

PLATE NUMBER

SHEET OF

.../03_11_Condition/lfi_0311.dgn 3/13/2008 7:42:43 AM