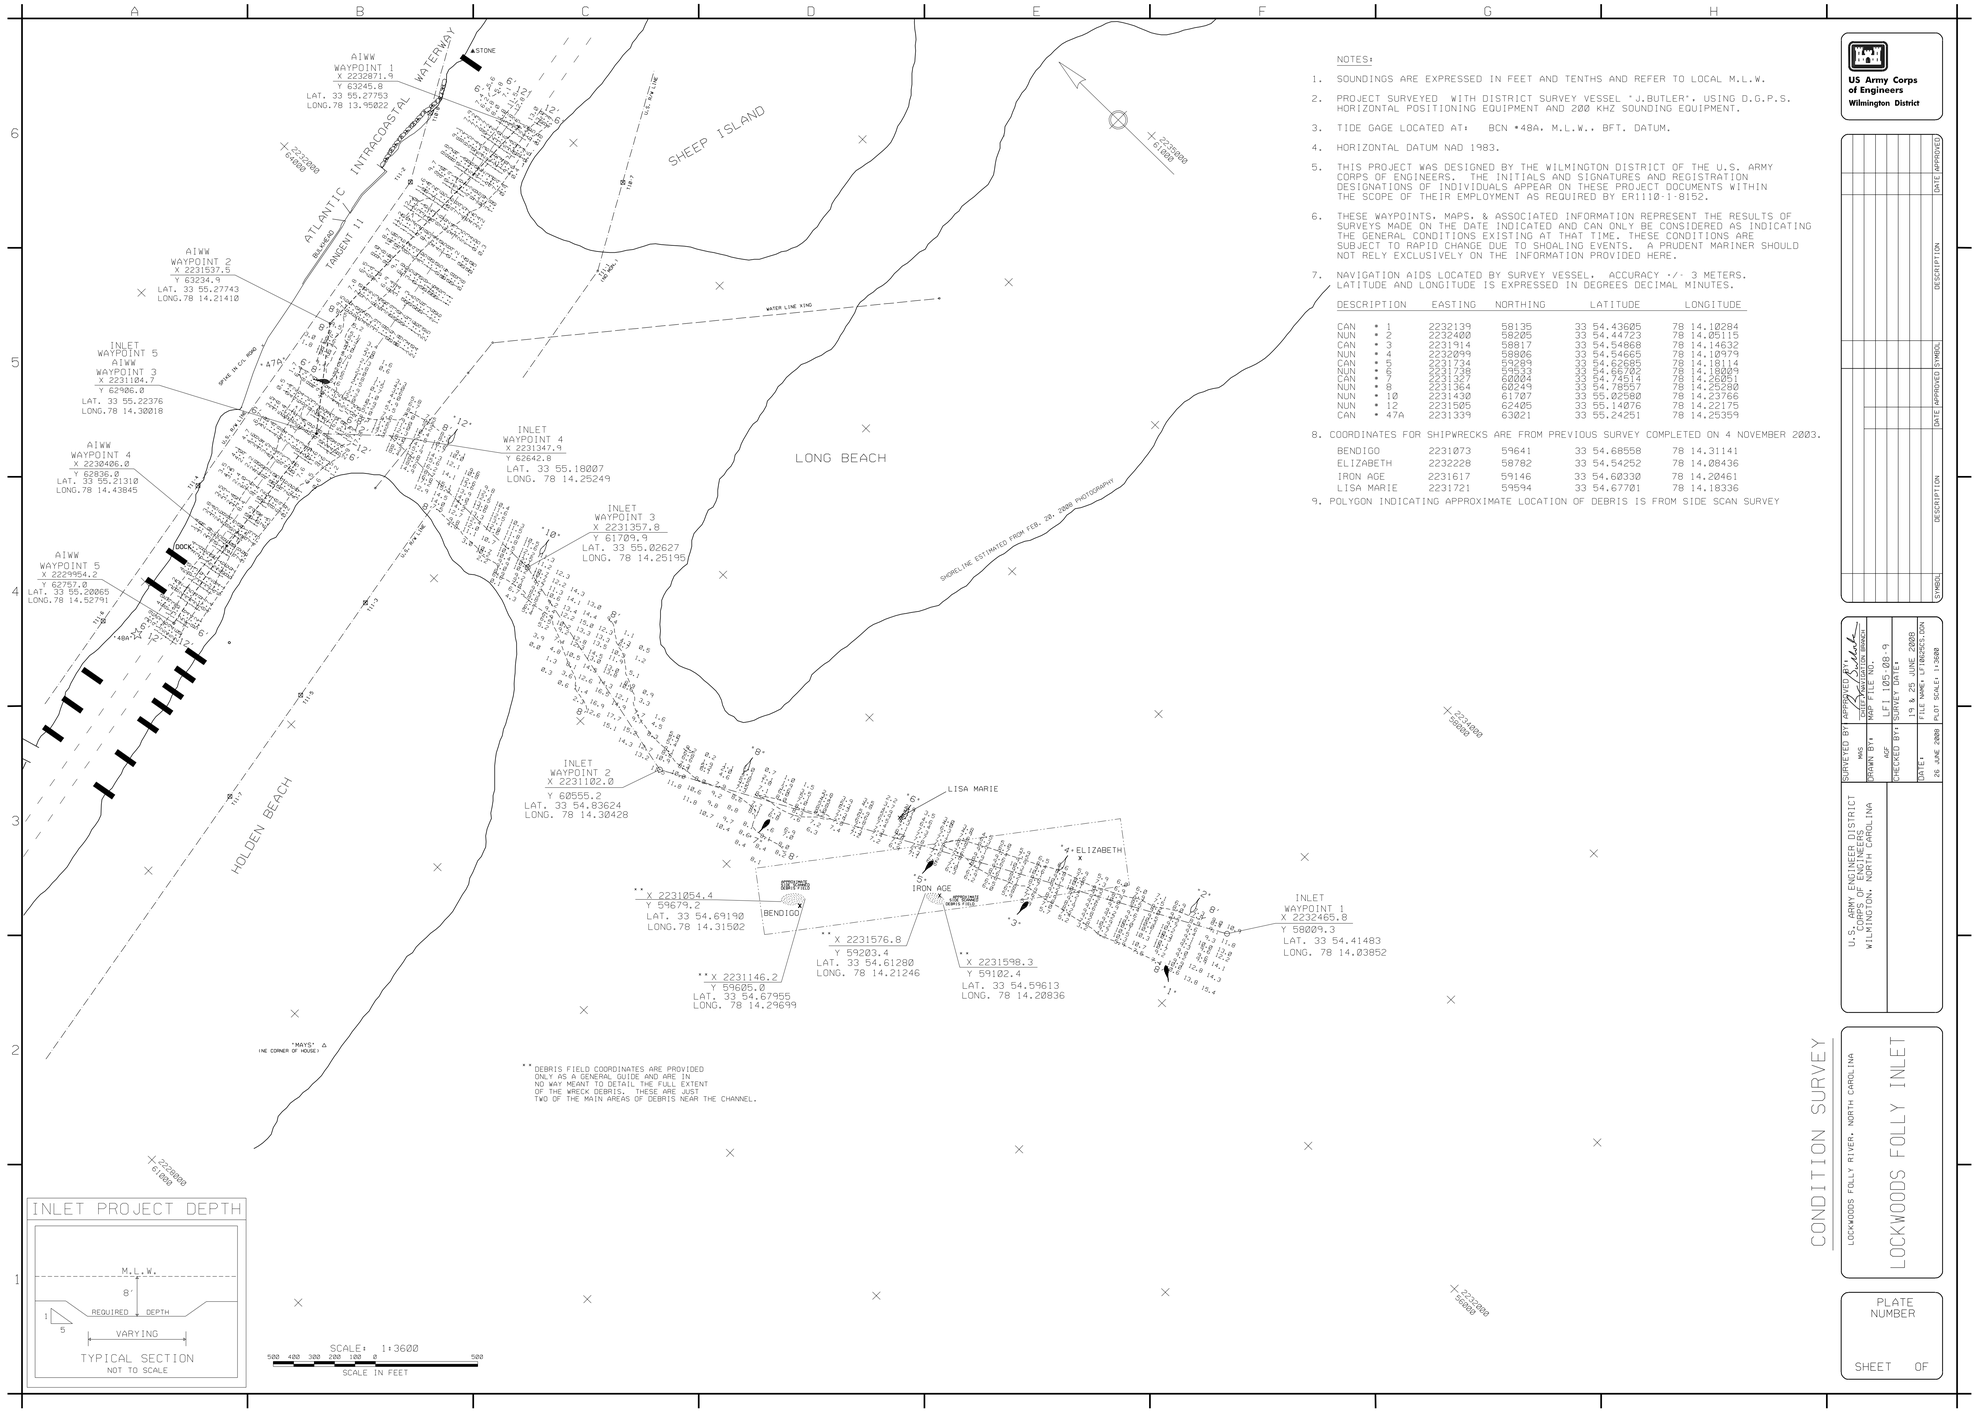


NOTES:

1. SOUNDINGS ARE EXPRESSED IN FEET AND TENTHS AND REFER TO LOCAL M.L.W.
2. PROJECT SURVEYED WITH DISTRICT SURVEY VESSEL 'J.BUTLER', USING D.G.P.S. HORIZONTAL POSITIONING EQUIPMENT AND 200 KHZ SOUNDING EQUIPMENT.
3. TIDE GAGE LOCATED AT: BCN #48A, M.L.W., BFT. DATUM.
4. HORIZONTAL DATUM NAD 1983.
5. THIS PROJECT WAS DESIGNED BY THE WILMINGTON DISTRICT OF THE U.S. ARMY CORPS OF ENGINEERS. THE INITIALS AND SIGNATURES AND REGISTRATION DESIGNATIONS OF INDIVIDUALS APPEAR ON THESE PROJECT DOCUMENTS WITHIN THE SCOPE OF THEIR EMPLOYMENT AS REQUIRED BY ER1110-1-8152.
6. THESE WAYPOINTS, MAPS, & ASSOCIATED INFORMATION REPRESENT THE RESULTS OF SURVEYS MADE ON THE DATE INDICATED AND CAN ONLY BE CONSIDERED AS INDICATING THE GENERAL CONDITIONS EXISTING AT THAT TIME. THESE CONDITIONS ARE SUBJECT TO RAPID CHANGE DUE TO SHOALING EVENTS. A PRUDENT MARINER SHOULD NOT RELY EXCLUSIVELY ON THE INFORMATION PROVIDED HERE.
7. NAVIGATION AIDS LOCATED BY SURVEY VESSEL. ACCURACY +/- 3 METERS. LATITUDE AND LONGITUDE IS EXPRESSED IN DEGREES DECIMAL MINUTES.

DESCRIPTION	EASTING	NORTHING	LATITUDE	LONGITUDE
CAN * 1	2232139	58135	33 54.43605	78 14.10284
NUN * 2	2232400	58205	33 54.44723	78 14.05115
CAN * 3	2231914	58817	33 54.54868	78 14.14632
NUN * 4	2232099	58806	33 54.54665	78 14.10979
CAN * 5	2231734	59289	33 54.62685	78 14.18114
NUN * 6	2231738	59533	33 54.66702	78 14.18009
CAN * 7	2231327	60004	33 54.74514	78 14.26951
NUN * 8	2231364	60249	33 54.78557	78 14.25280
NUN * 10	2231430	61707	33 55.02580	78 14.23766
NUN * 12	2231505	62405	33 55.14076	78 14.22175
CAN * 47A	2231339	63021	33 55.24251	78 14.25359

8. COORDINATES FOR SHIPWRECKS ARE FROM PREVIOUS SURVEY COMPLETED ON 4 NOVEMBER 2003.

BENDIGO	2231073	59641	33 54.68558	78 14.31141
ELIZABETH	2232228	58782	33 54.54252	78 14.08436
IRON AGE	2231617	59146	33 54.60330	78 14.20461
LISA MARIE	2231721	59594	33 54.67701	78 14.18336

9. POLYGON INDICATING APPROXIMATE LOCATION OF DEBRIS IS FROM SIDE SCAN SURVEY

US Army Corps of Engineers
Wilmington District

SYMBOL	DESCRIPTION	DATE APPROVED	SYMBOL	DESCRIPTION	DATE APPROVED

SURVEYED BY: MWS
DRAWN BY: AGF
CHECKED BY: SURVEY DATE: LFI 105-08-9
DATE: 26 JUNE 2008
APPROVED BY: CHIEF, PLANNING & PROJECT MANAGEMENT BRANCH
SCALE: 1:3600
FILE NAME: LFIMAP25.DGN

U.S. ARMY ENGINEER DISTRICT
CORPS OF ENGINEERS
WILMINGTON, NORTH CAROLINA

CONDITION SURVEY

LOCKWOODS FOLLY RIVER, NORTH CAROLINA

LOCKWOODS FOLLY INLET

PLATE NUMBER

SHEET OF

.../lfi06252008/lfi0625cs.dgn 6/27/2008 8:09:05 AM